
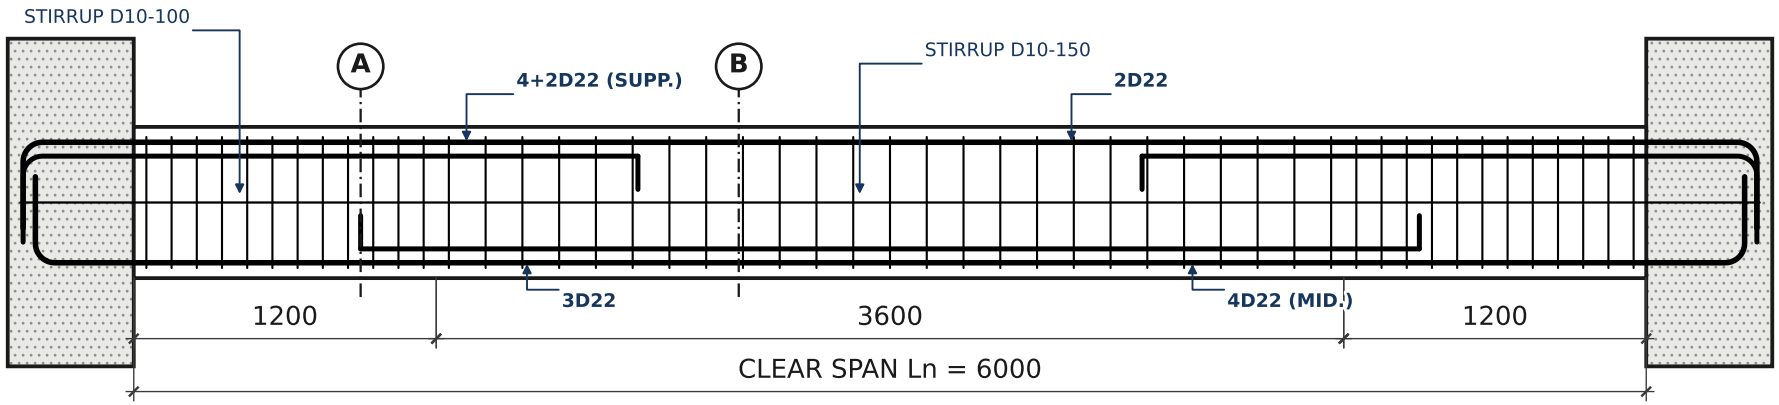


BEAM LONGITUDINAL SECTION


SCALE 1 : 30

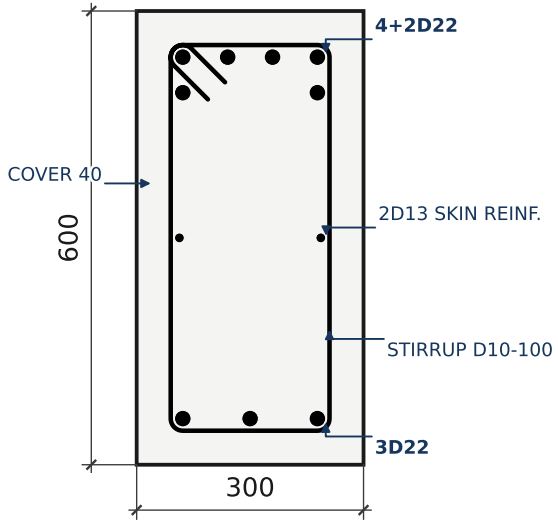

SECTION A-A (SUPPORT)

SCALE 1 : 10

BAR MARK	
B1-01	Top continuous 2D22
B1-02	Top at support 8D22
B1-03	Bottom continuous 3D22
B1-04	Bottom at midspan 1D22
B1-05	Skin reinf. 2D13
B1-06	Stirrup 49D10

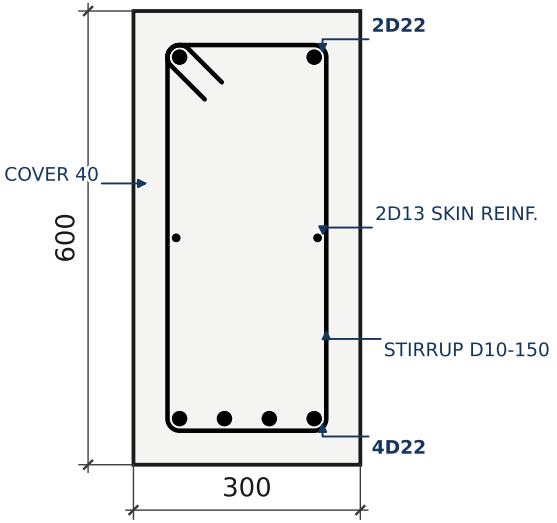

SECTION B-B (MIDSPAN)

SCALE 1 : 10

PROJECT	DRAWING TITLE	NOTES	MEMBER MARK	SCALE	DATE	SHEET NO.
Contoh Bahasa Inggris	**BEAM REINFORCEMENT DETAIL**	1. ALL DIMENSIONS ARE IN MM. 2. CONCRETE fc' = 30 MPa; COVER = 40 MM. 3. DEFORMED BARS (D) BjTS 420; PLAIN (Ø) BjTP 280. 4. BAR CUTOFF & DEVELOPMENT: ACI 318M-25. 5. NO LAP SPLICES IN JOINTS OR WITHIN 2h = 1200 MM OF JOINT FACES (Sec. 18.6.3.3). 6. STIRRUP HOOK 135° (SEISMIC), EXT. 6db >= 75 MM.	**B1**	1:10 / 1:30 (A4)	29-10-2026	**S-01**
BI-01 | Insinyur Contoh						